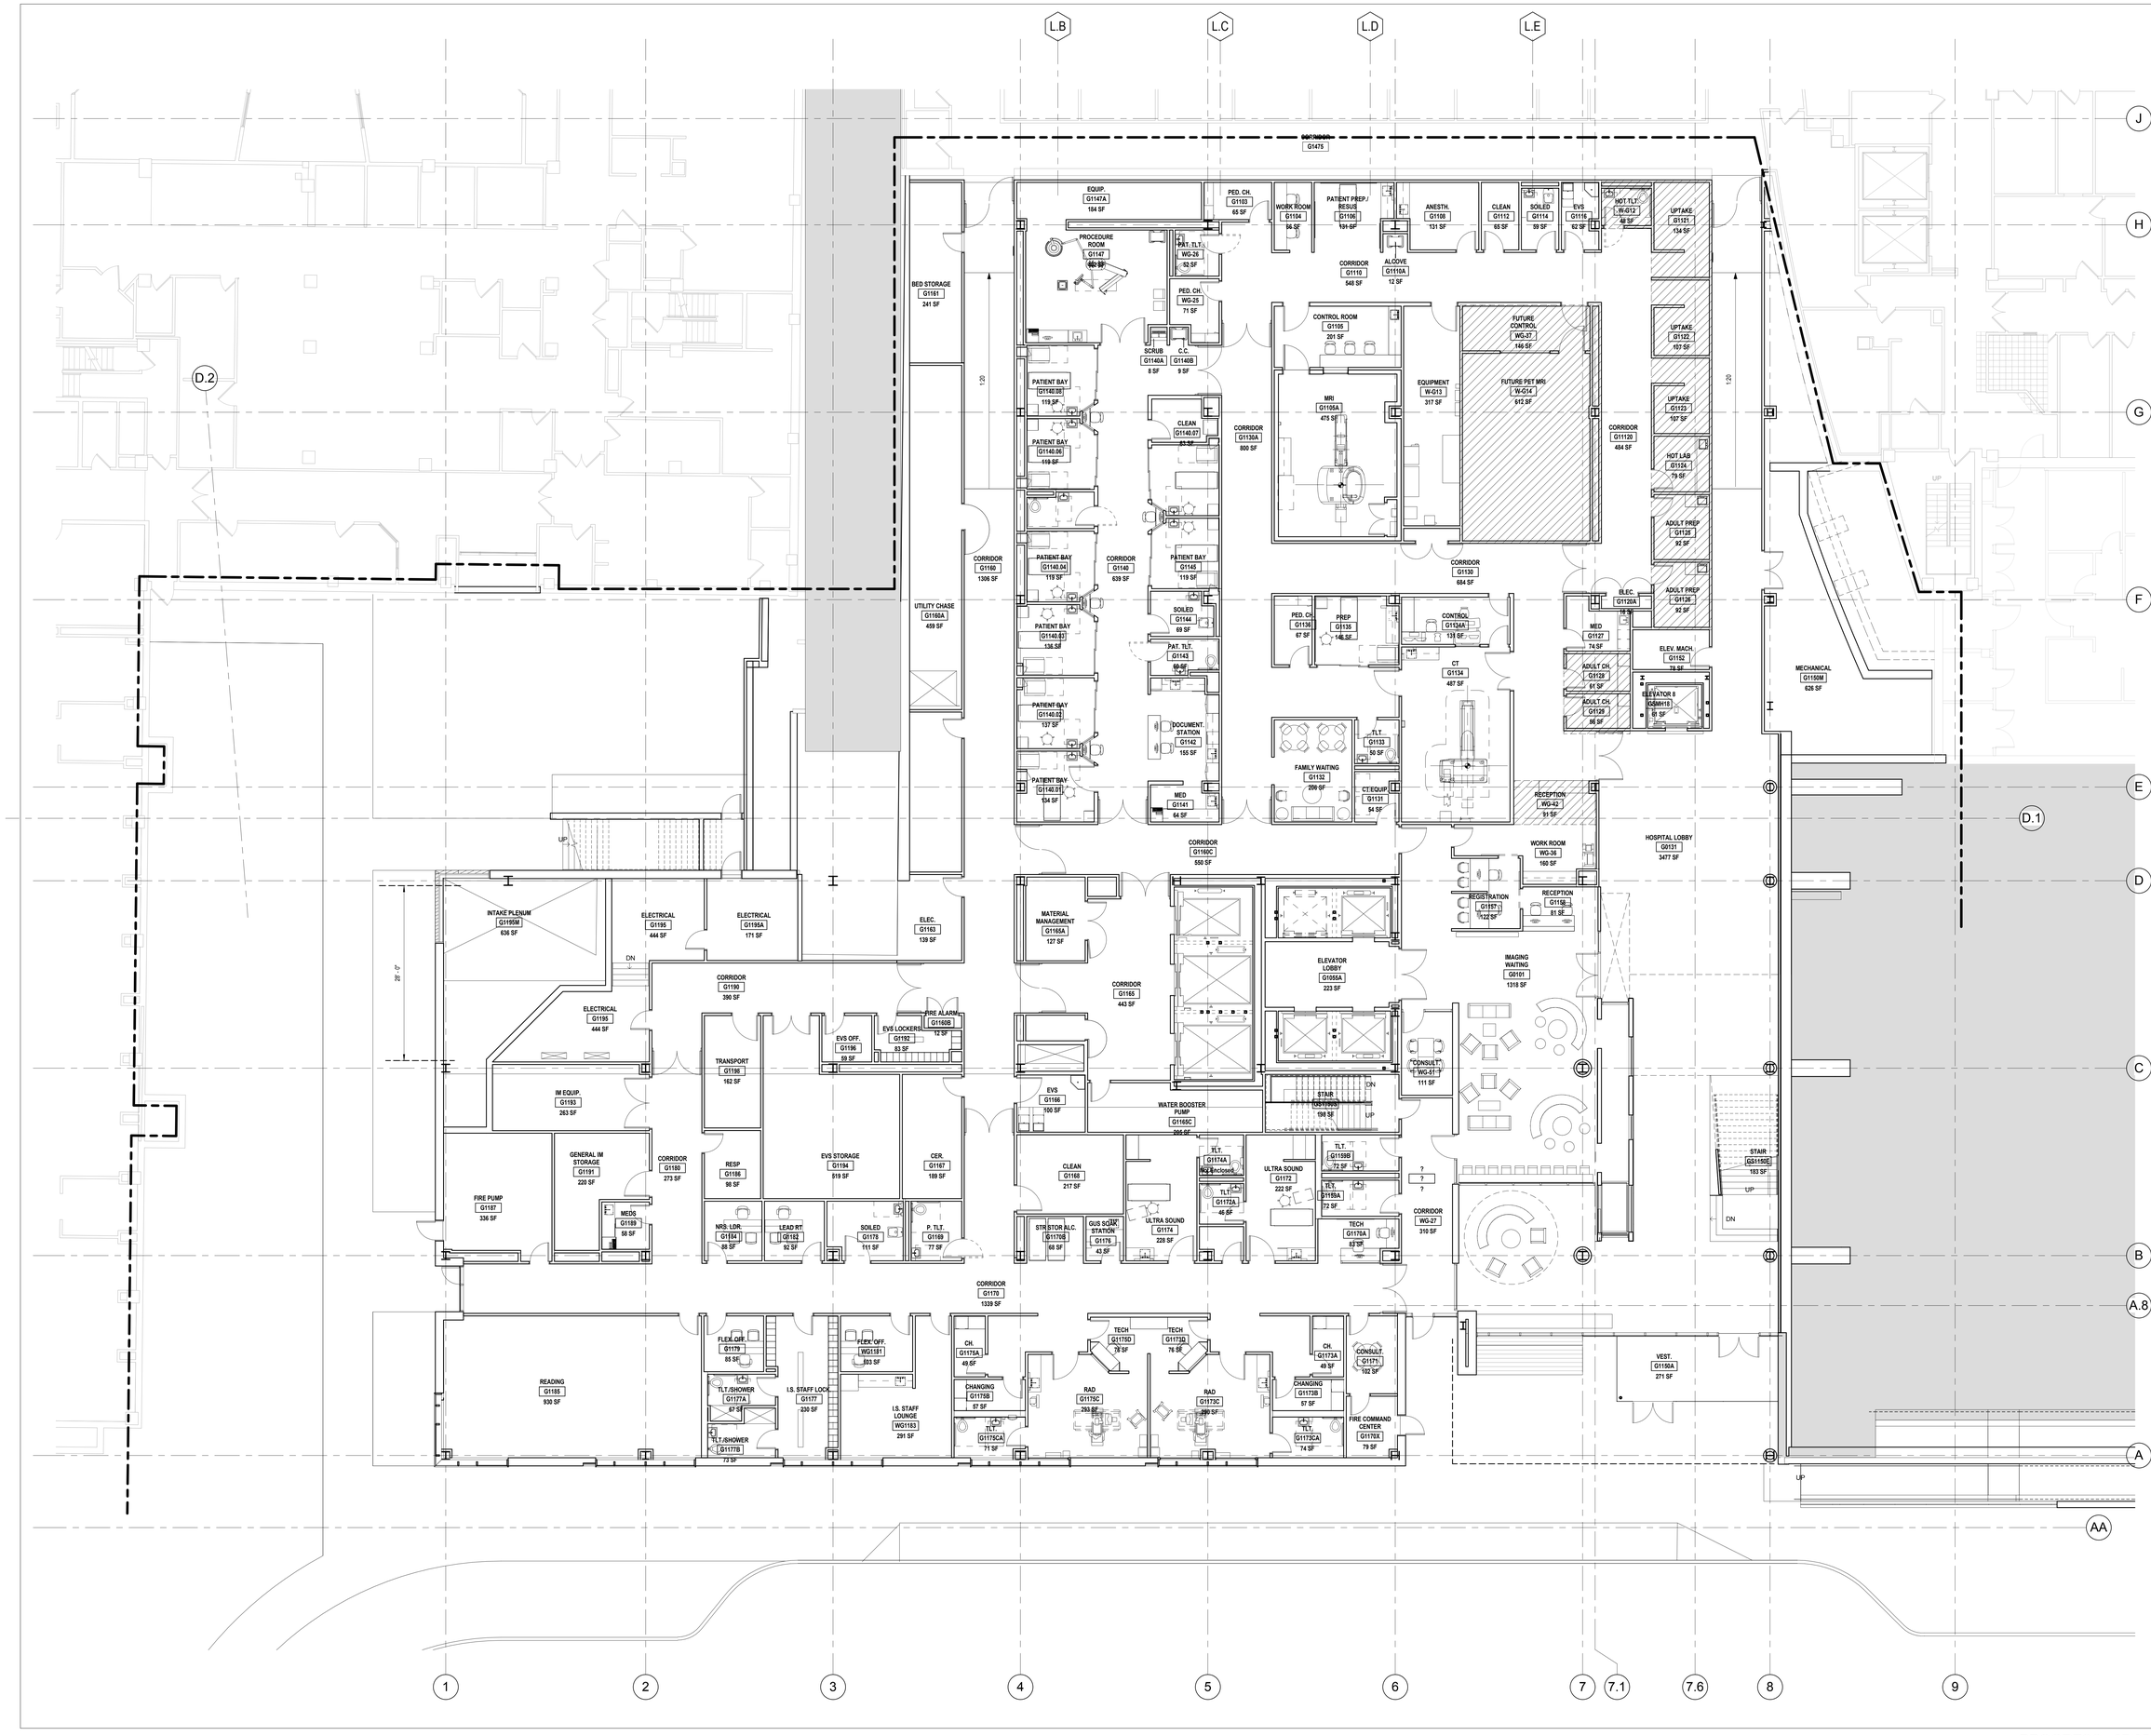

UNIVERSITY of ROCHESTER MEDICAL CENTER

GOLISANO CHILDREN'S HOSPITAL

SMH NEW BED TOWER

BALLINGER

833 CHESTNUT ST, SUITE 1400
PHILADELPHIA, PA 19107
T 215 448 0900
F 215 448 0901
BALLINGER-AE.COM

CONSULTANTS:

KEYPLAN:

SEAL:

CONDITION OF USE

WHEN THIS DOCUMENT IS SENT BY BALLINGER TO OTHER OWNER OR CONTRACTORS, IN WHOLE OR IN PART, IN ELECTRONIC FORM, THE SUBSEQUENT USE OF THE INFORMATION CONTAINED IN THIS DOCUMENT IS SUBJECT TO THE CONDITIONS OF THE AGREEMENT BETWEEN THE OWNER AND BALLINGER AND TO BALLINGER'S COPYRIGHT IN THE DOCUMENT. THE OWNER OR OTHER RECIPIENT CONTRACTOR MAY MAKE ELECTRONIC FILES OF THIS DOCUMENT AVAILABLE TO SUBCONTRACTORS, SUBJECT TO THE STATEMENT ABOVE AND ON THE CONDITION THAT THE OWNER AND CONTRACTOR AND SUBCONTRACTORS IN THEIR PREPARATION OF SHOP DRAWINGS, THE PROVISION OF THIS DOCUMENT BY BALLINGER SHALL NOT RELIEVE THE CONTRACTOR OR ANY SUBCONTRACTOR OF THEIR RESPONSIBILITY OF THE SUBCONTRACTOR'S SHOP DRAWINGS, AND RELEASE SUBCONTRACTORS FROM FULL RESPONSIBILITY FOR PREPARATION OF THEIR REQUIRED SHOP DRAWINGS.

DRAWING ISSUE

URMC PROJECT: 105015

PROJECT: 11053.00

SCALE: 1/8" = 1'-0"

ARCHITECTURE

TITLE:

GROUND FLOOR PLAN

NUMBER:

AP100G

PROGRESS - 07/05/12